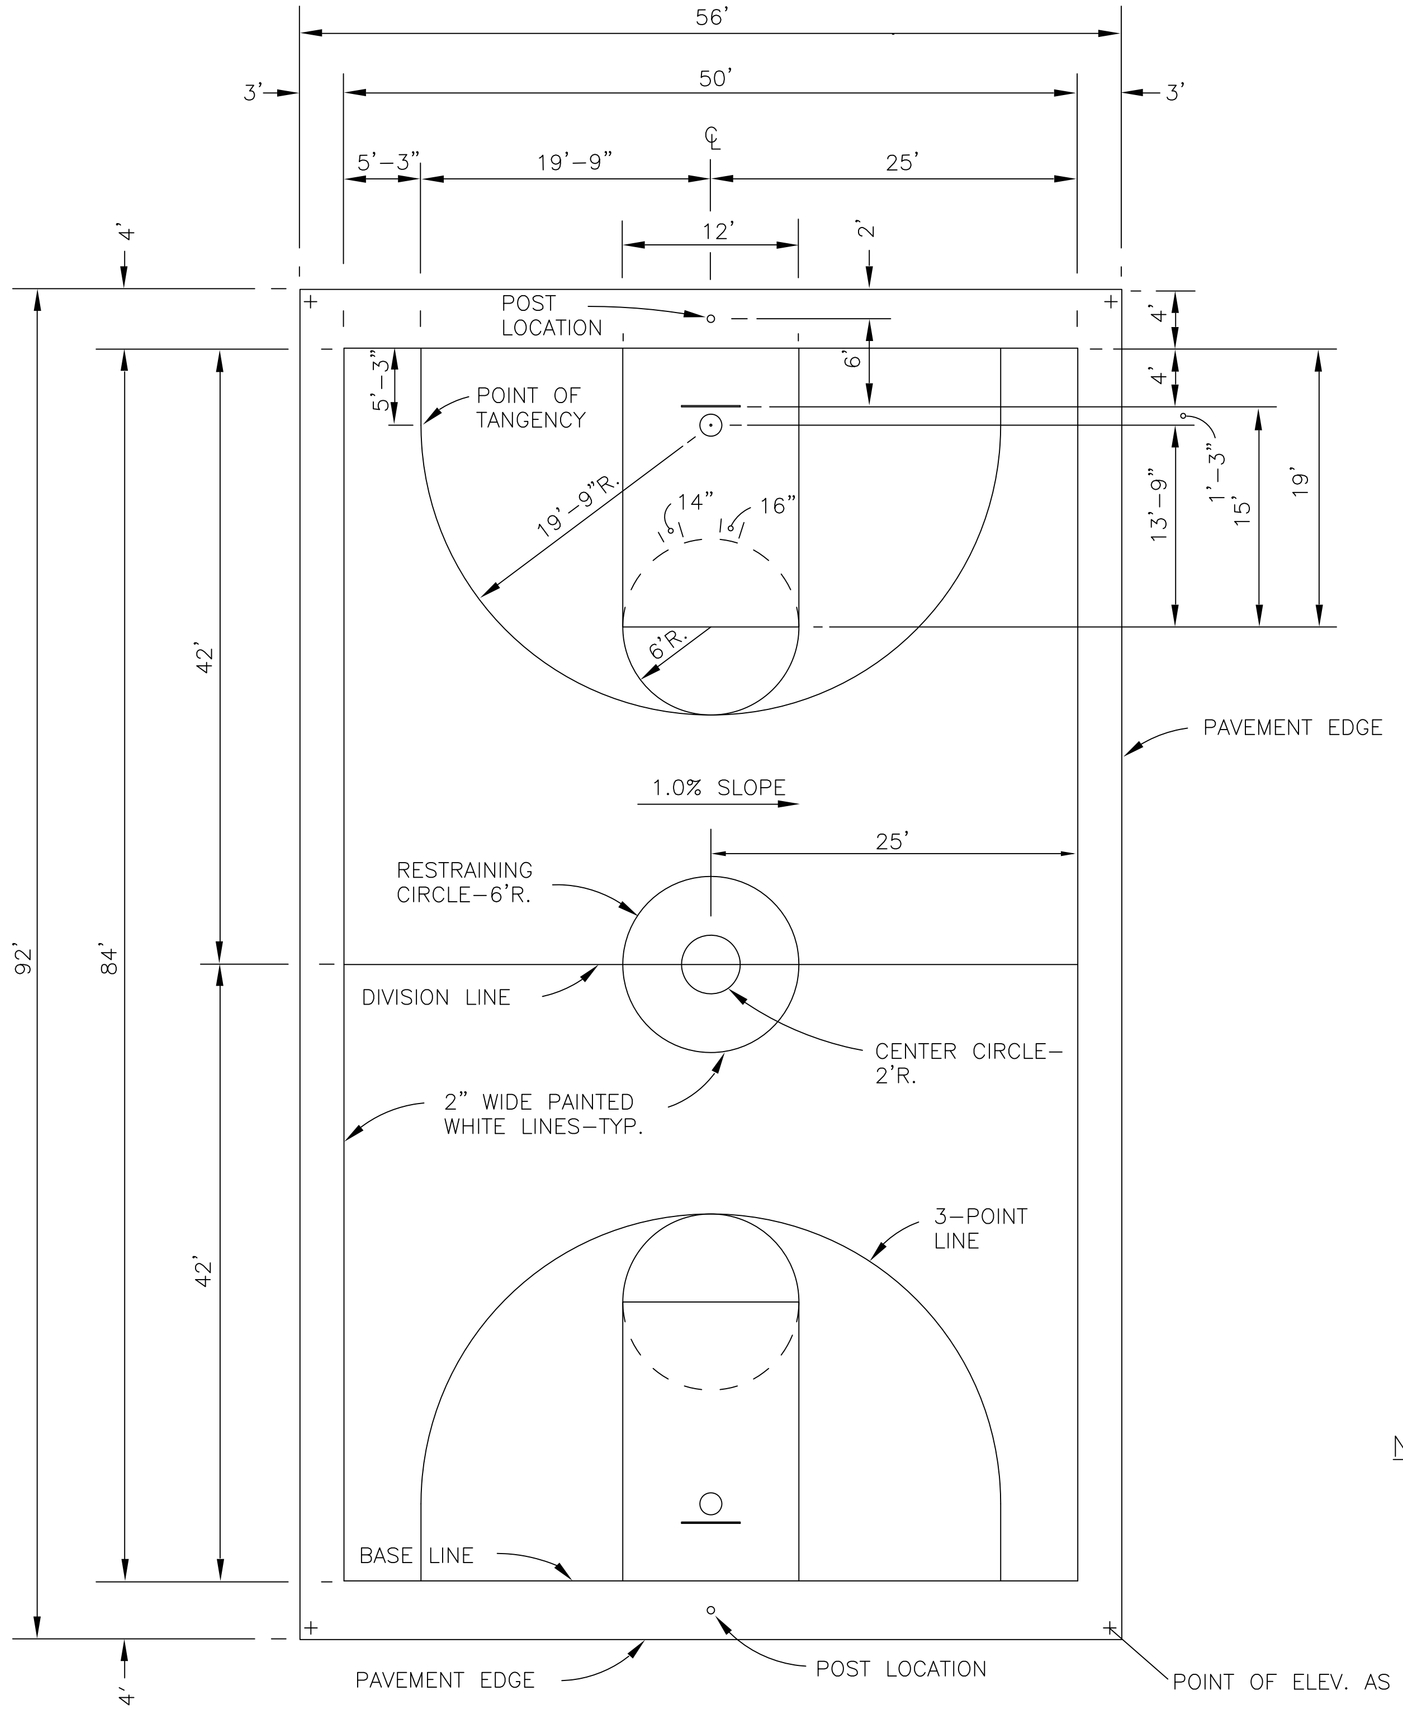

SINGLE BASKETBALL COURT LAYOUT/LINE STRIPING DETAIL

N.T.S.

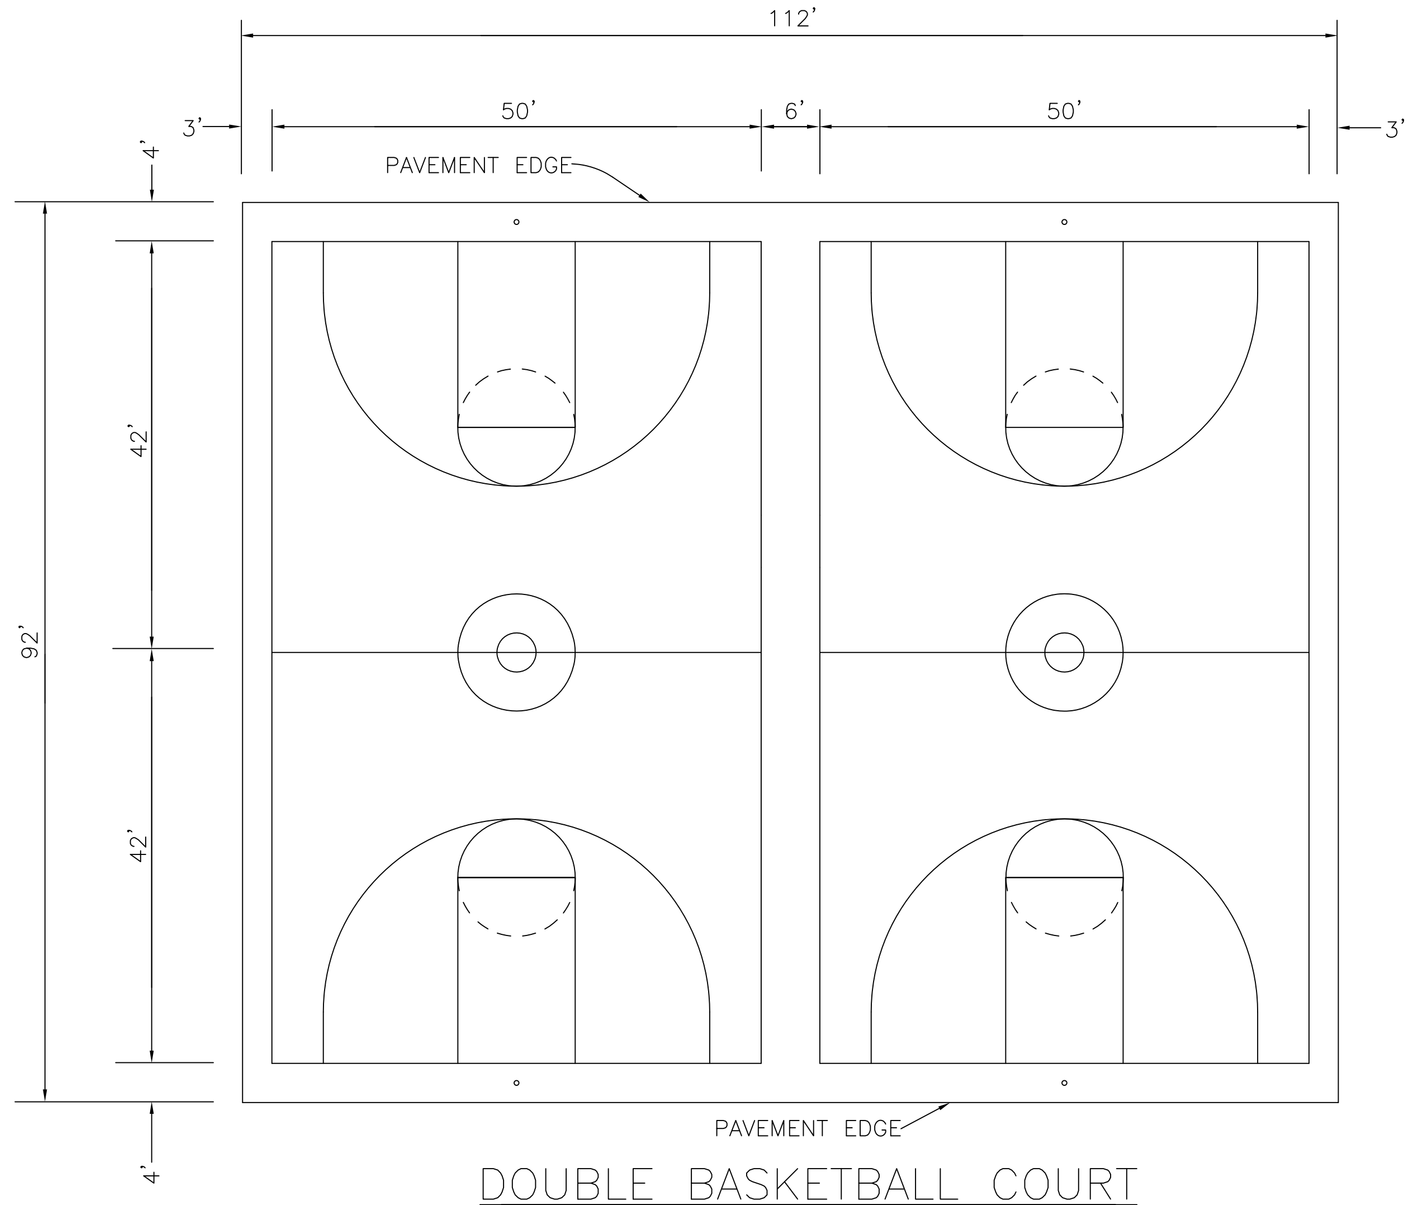

DOUBLE BASKETBALL COURT

N.T.S.

NOTES:

1. BACKBOARDS TO BE MINIMUM ONE INCH (1") THICK SOLID POLYETHLENE AND FAN SHAPED.
2. RIMS SHALL BE DOUBLE GOAL RIMS WITH HEAVY DUTY FABRIC NETS.
3. CONTRACTOR MUST SUBMIT SHOP DRAWINGS FOR APPROVAL PRIOR TO ORDERING.

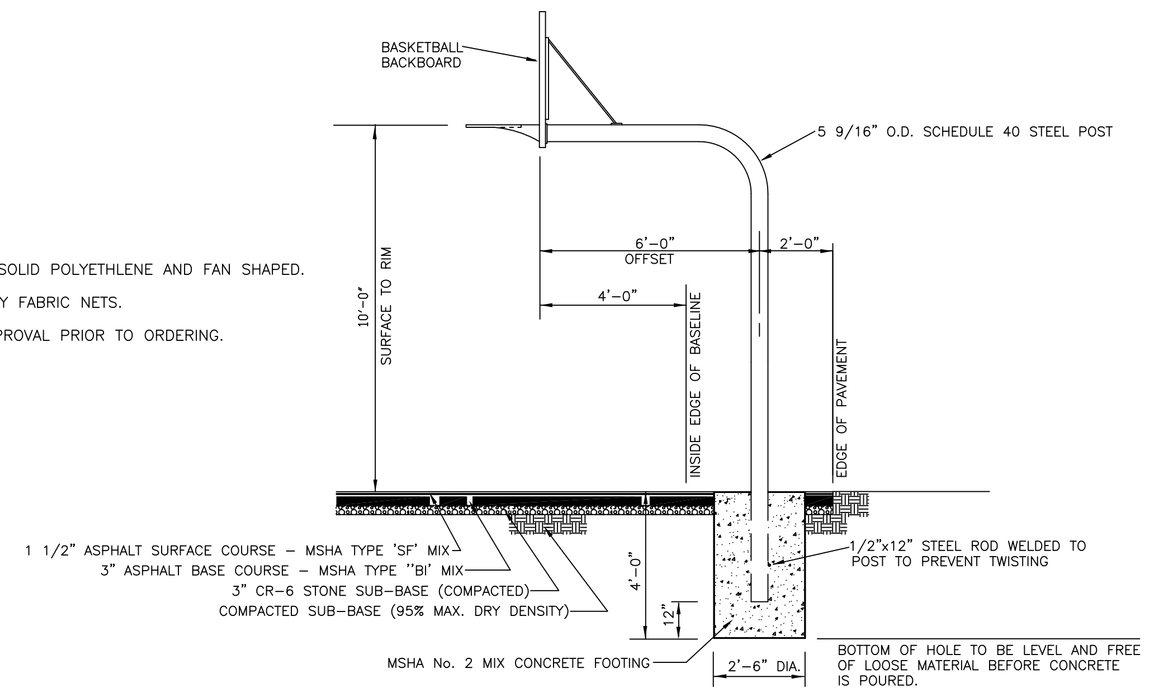

BASKETBALL POST/CONCRETE FOOTING DETAIL

N.T.S.

design

landscape architect — date

architect — date

engineer — date

drawn by — date

review and approval

park planning and development — date

central maintenance — date

region — date

natural resources — date

review and approval

deputy director of parks — date

park police — date

date

date

The Maryland-National Capital Park and Planning Commission

9500 Brunett Avenue
Silver Spring, Maryland 20901
Montgomery County Department of Parks
(301) 495-2535

revisions:

rev. no.	date	description

project :

		REVISED	DATE	STANDARD NO.
DATE APPROVED CHIEF ENGINEER DIRECTOR OF PARKS	SINGLE / DOUBLE BASKETBALL COURT			904

scale :

sheet of